
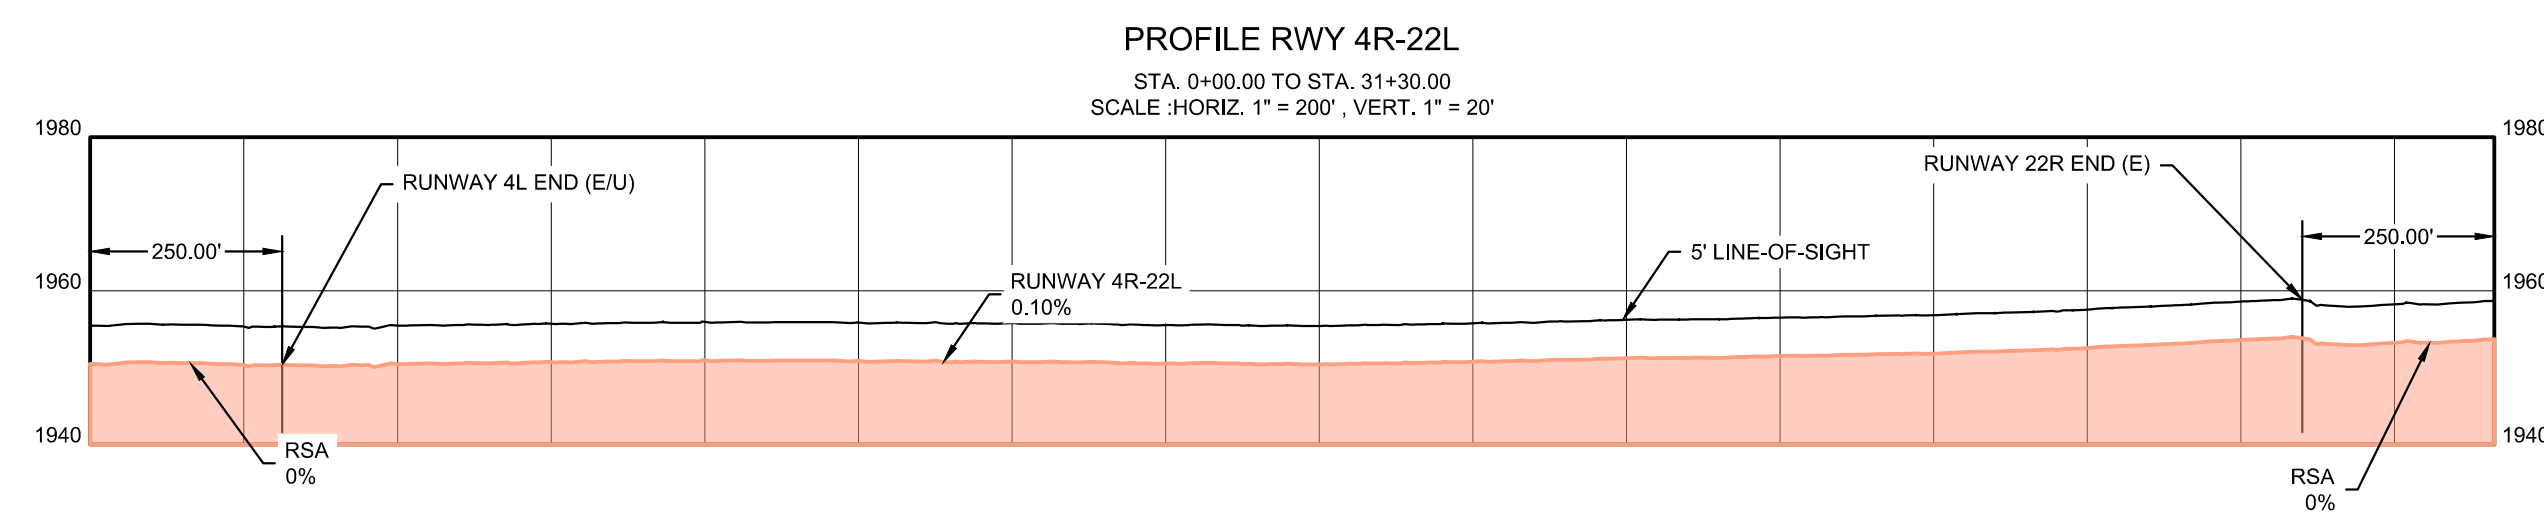


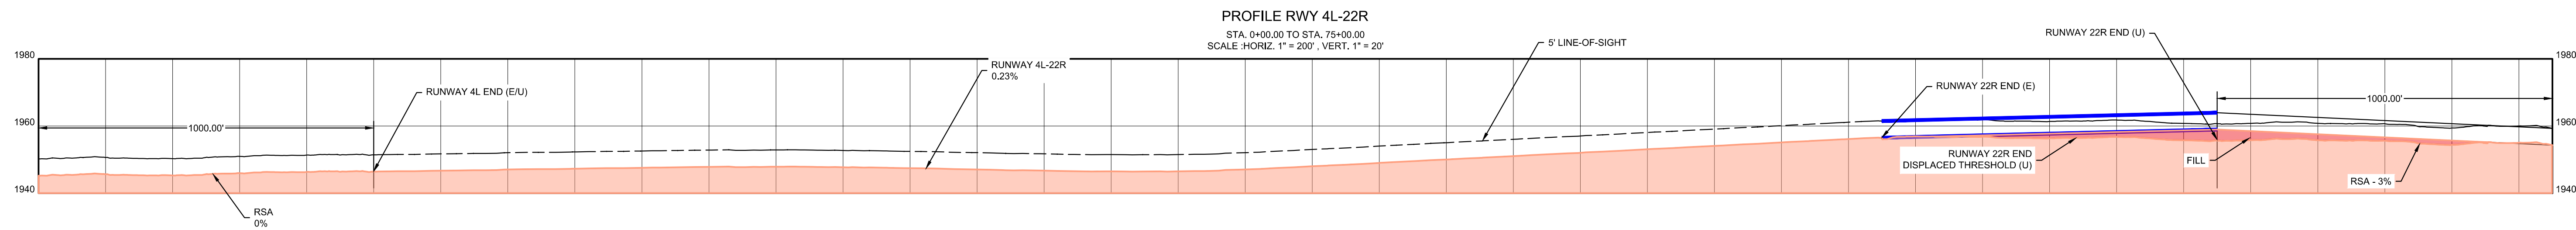

FELTS FIELD

SPOKANE, WASHINGTON

AIRPORT LAYOUT PLAN SET

INNER APPROACH PLAN RWY 4L-22R & 4R-22L PROFILE

wsp

WSP USA

9899 THIRTY AVENUE, SUITE 3200
SEATTLE, WA 98104

PHONE (206) 382-5200

WWW.WSP.COM

DATE: MARCH 2022

PROJECT: WSP160359P / T0170105

SHEET: 18 OF 27

T-O ENGINEERS





CONSULTING ENGINEERS, SURVEYORS & PLANNERS

1717 S. SOUTHLAND STREET, SUITE 201
SPOKANE, WA 99224

509-339-1380 | WWW.T-OENGINEERS.COM

BOISE • CODY • CHEYENNE • CULVER DALENS • HEBBER CITY
MERIDIAN • NAVAJO • SPOKANE

REVISED		DATE	BORDER SIZE
NO.	DESCRIPTION		
	DESIGNED		24"X36"
	DRAWN		RF
	CHECKED		RF
	APPROVED		

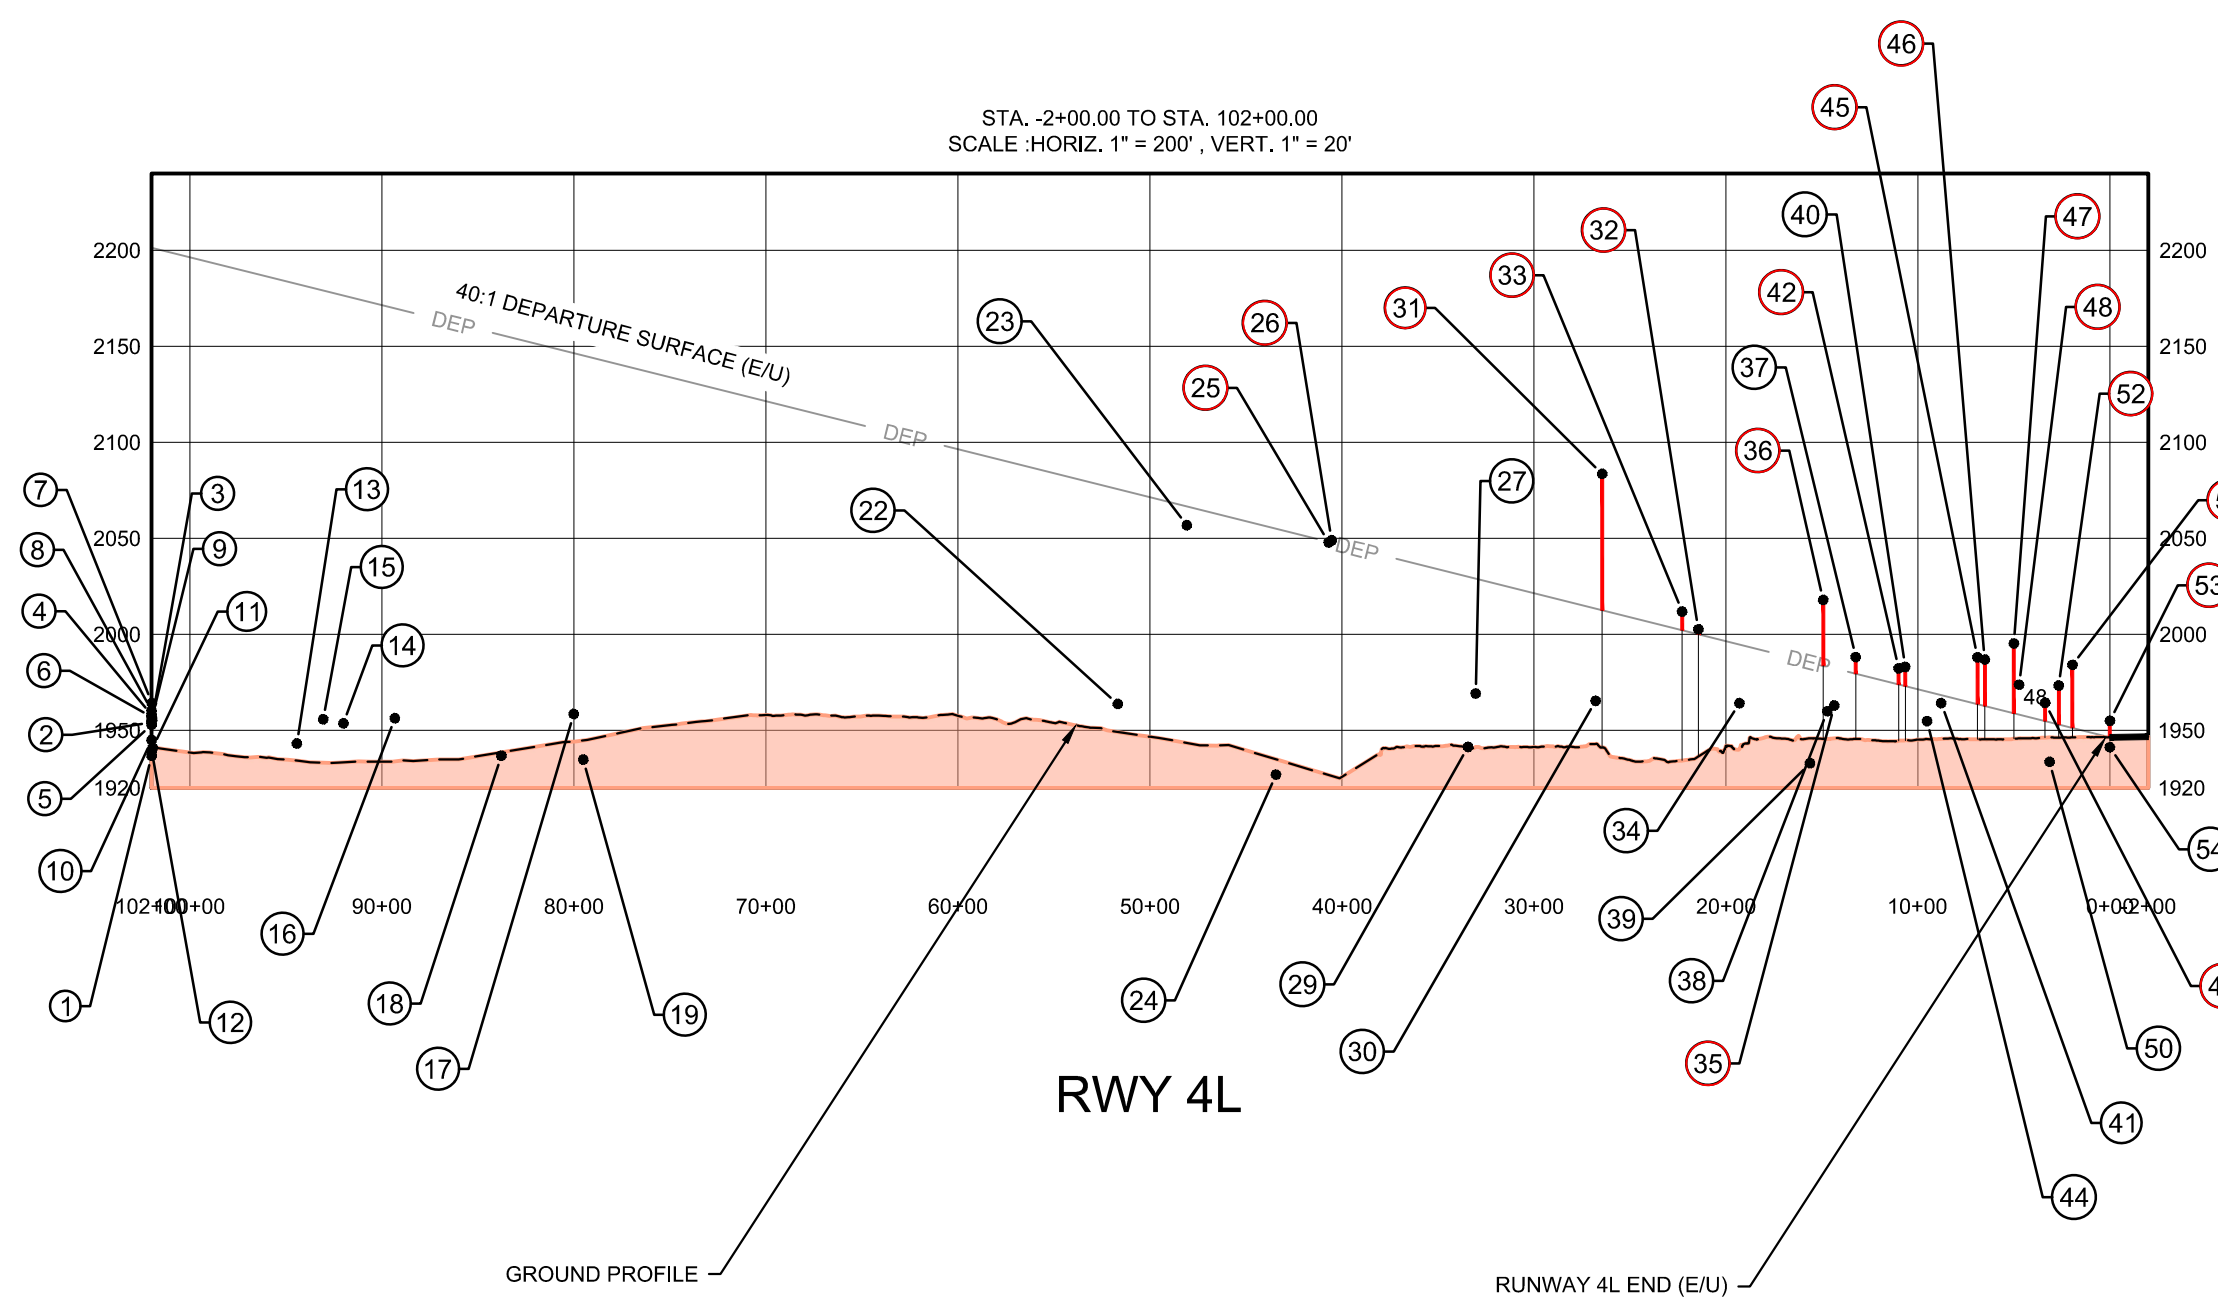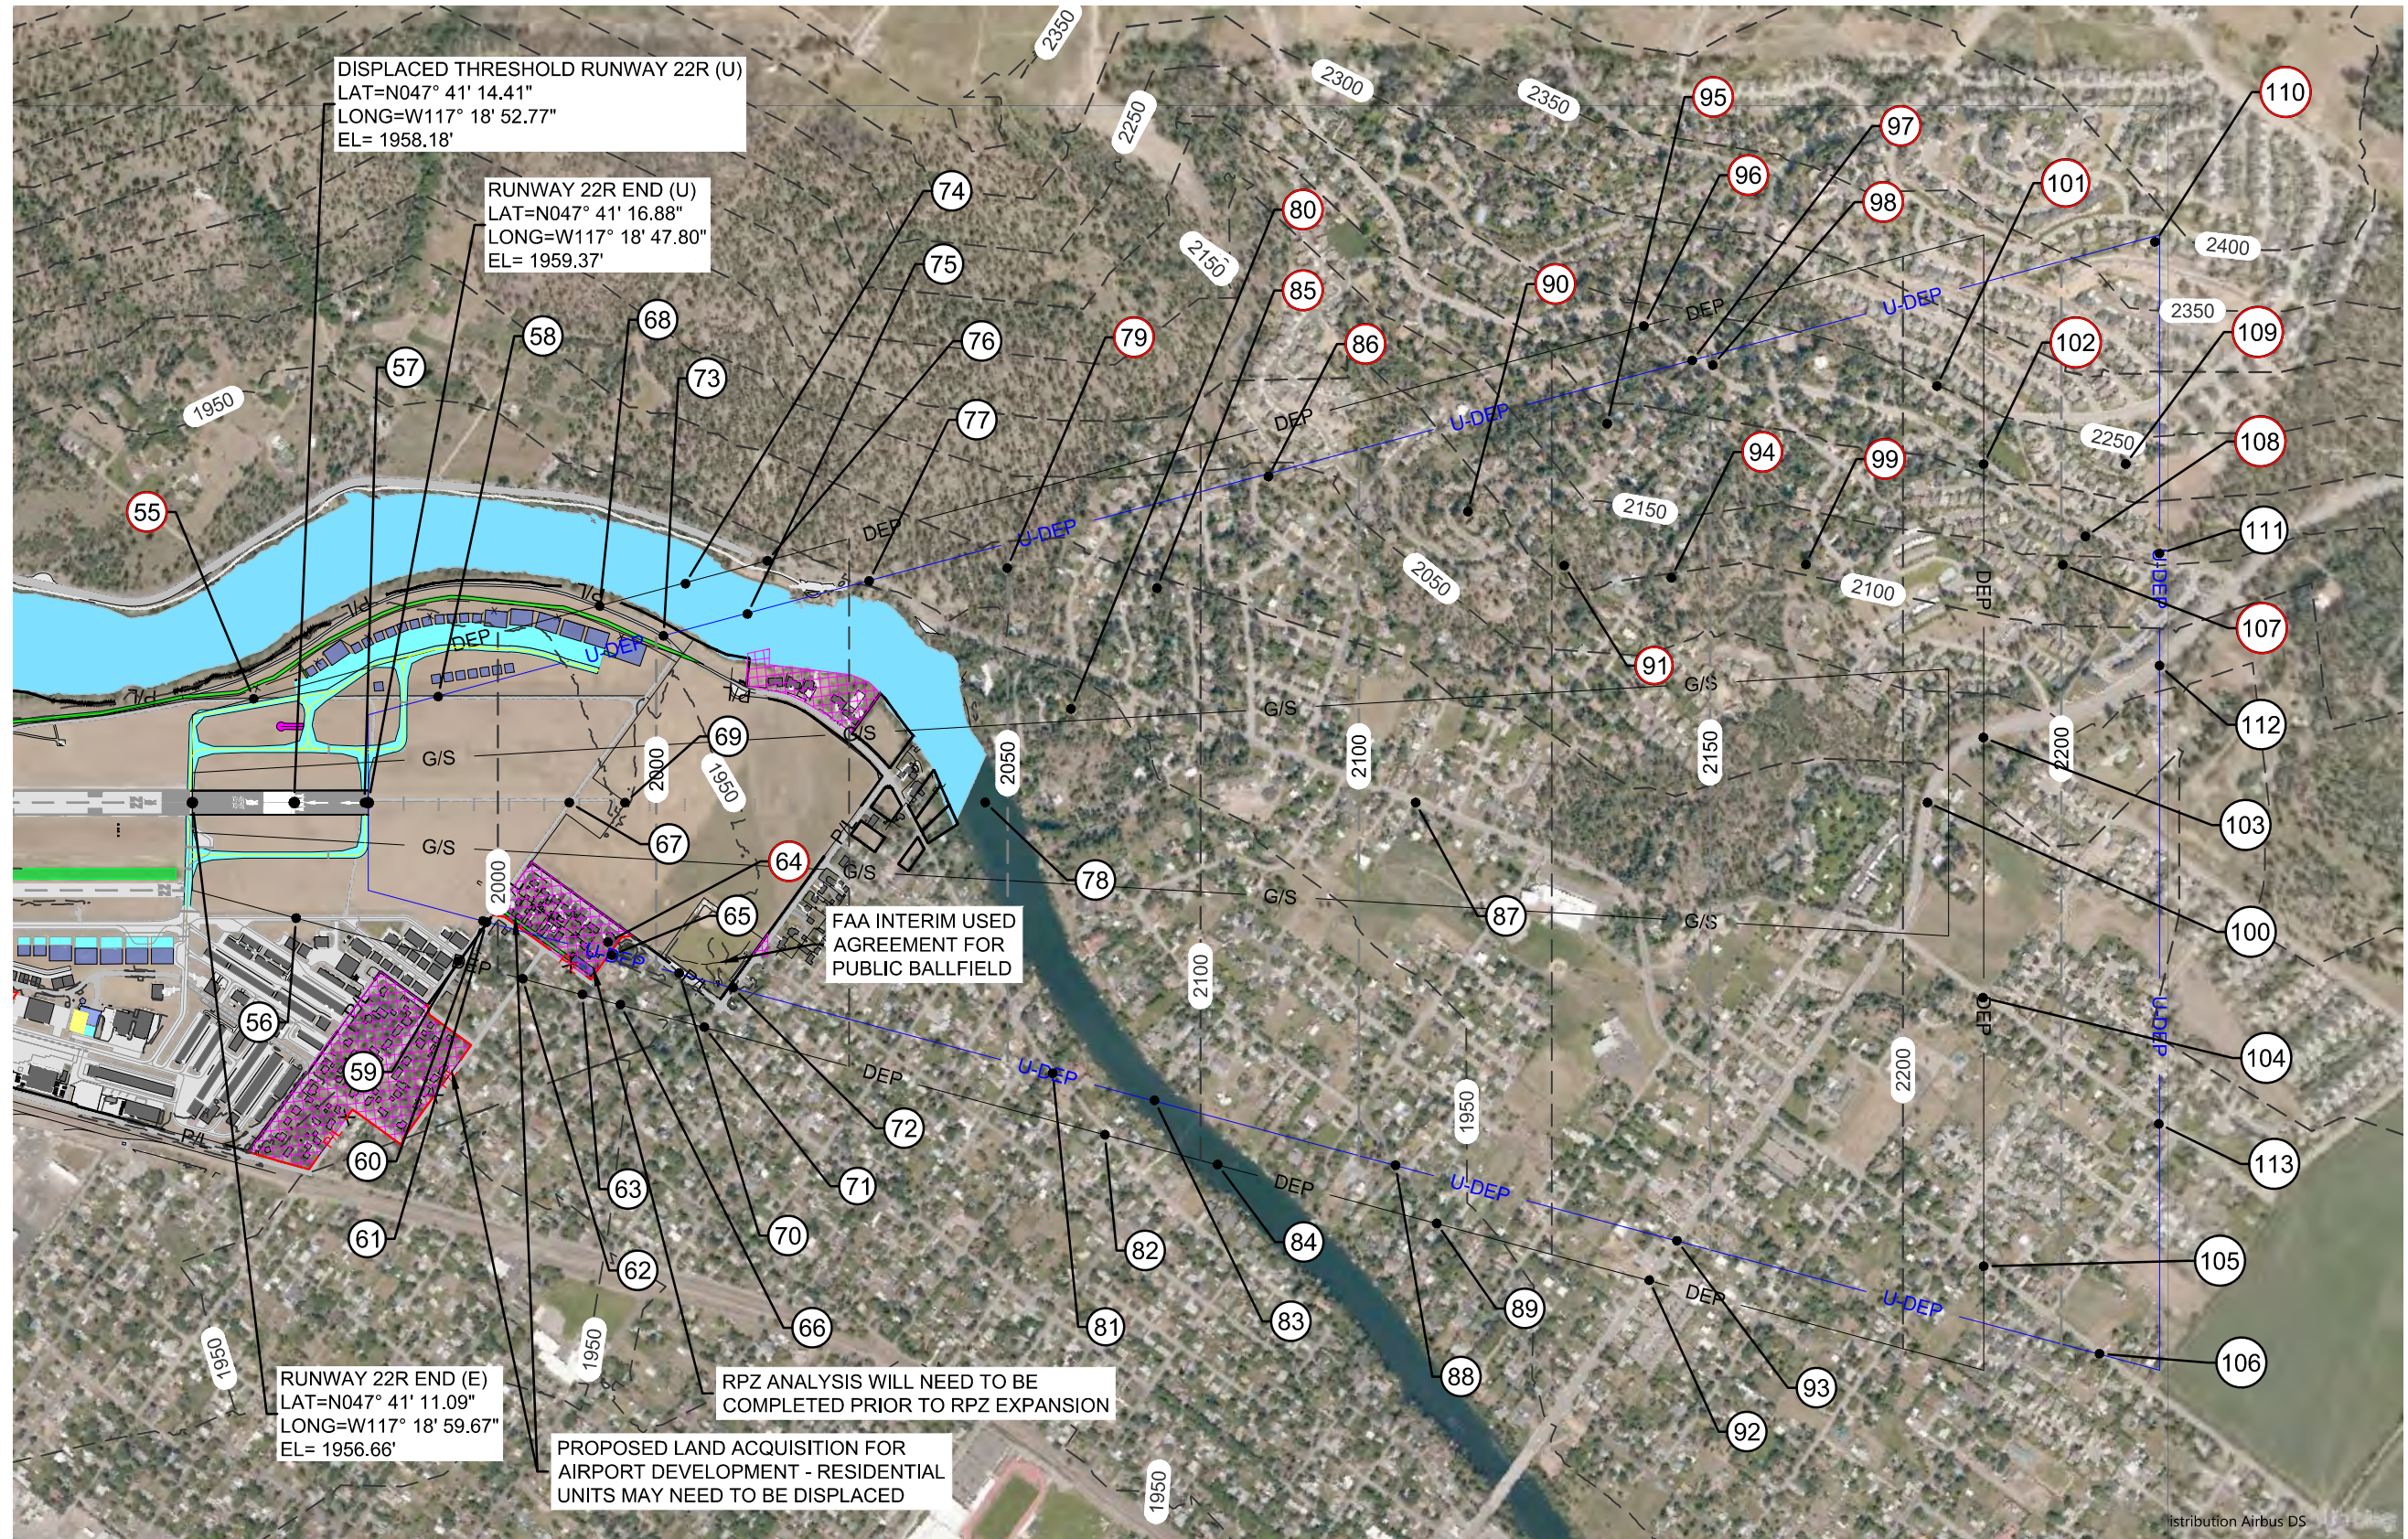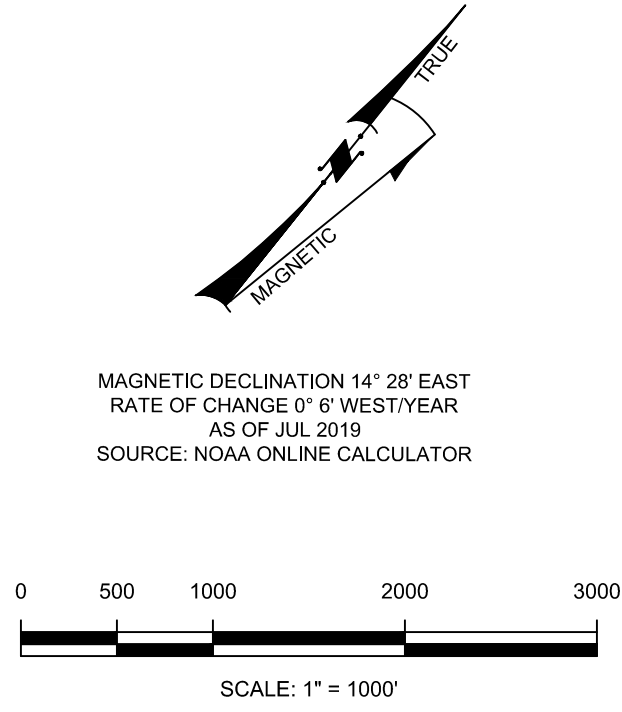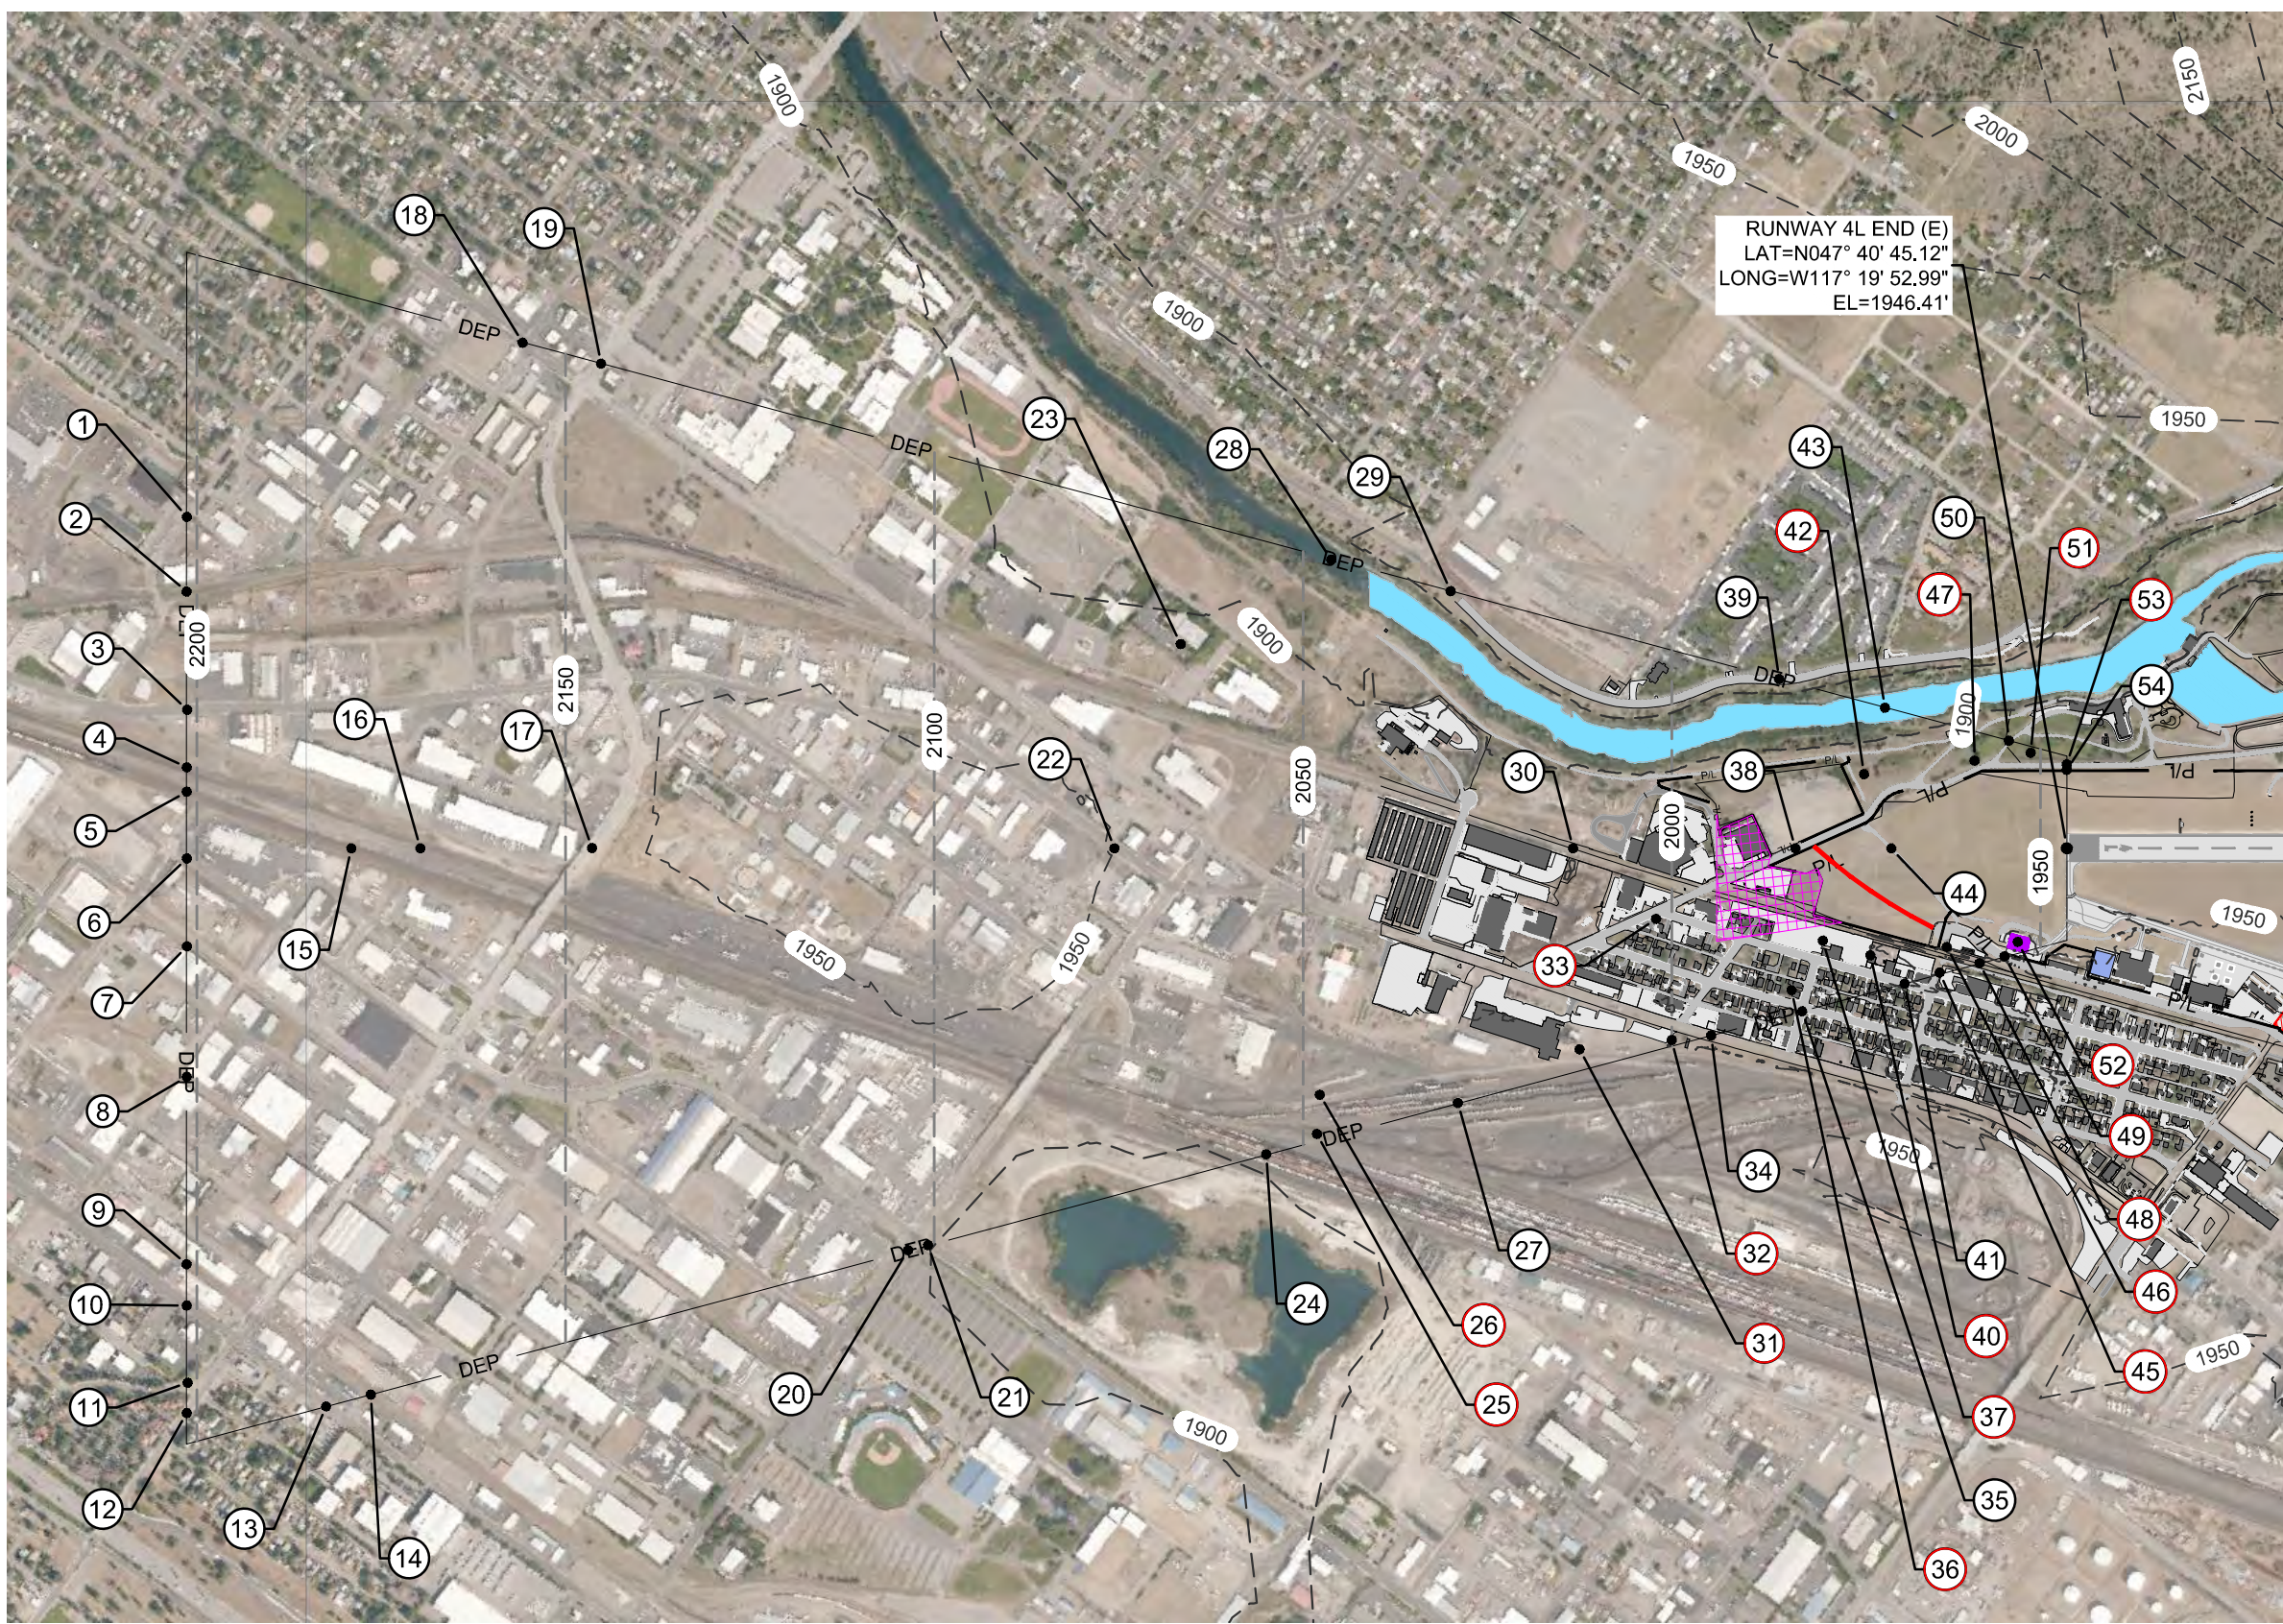


LEGEND		
EXISTING	ULTIMATE	DESCRIPTION
		PAVEMENT TO BE REMOVED
		AIRPORT PAVEMENT
		FELTS FIELD HISTORIC DISTRICT
		AIRPORT PROPERTY LINE
		ROADWAY
		SECURITY FENCE
		AIRPORT REFERENCE POINT
		BUILDING
		BUILDING TO BE DEMOLISHED
		BUILDING TO BE RELOCATED
		ILS CRITICAL AREA
		PROPOSED LAND ACQUISITION
		INSTRUMENT DEPARTURE SURFACE
		TOPOGRAPHIC CONTOURS

SIGNIFICANT OBJECT / OBSTRUCTION LEGEND				
PLAN VIEW		PROFILE VIEW		
	SIGNIFICANT OBJECT NUMBER		SIGNIFICANT OBJECT NUMBER	 OBSTRUCTING PART OF THE OBJECT
	SIGNIFICANT OBJECT LOCATION		OBSTRUCTION (PENETRATING A SURFACE) NUMBER	 NON-OBSTRUCTING PART OF THE OBJECT
	OBSTRUCTION (PENETRATING A SURFACE) NUMBER		OBSTRUCTION LOCATION	 TRAVERSE WAY LOCATED ON RUNWAY EXTENDED CENTERLINE
	OBSTRUCTION LOCATION		TRAVERSE WAY LOCATED ON SURFACE EDGE	

NOTES

- DEPARTURE TRAVERSE WAY ELEVATIONS INCLUDE THE TRAVERSE WAY ADJUSTMENT (23' FOR RAILROAD, 17' FOR HIGHWAY, 8' FOR FENCE, 15' FOR PUBLIC ROAD AND 10' FOR PRIVATE ROAD).
- CONTOUR AND OBSTRUCTION SOURCE DATA - AGIS (SEPT. 2017).
- ALL ELEVATIONS AND HEIGHTS ARE IN FEET.
- REFER TO SHEET 20 FOR DATA TABLE FOR RUNWAY 4L-22R.

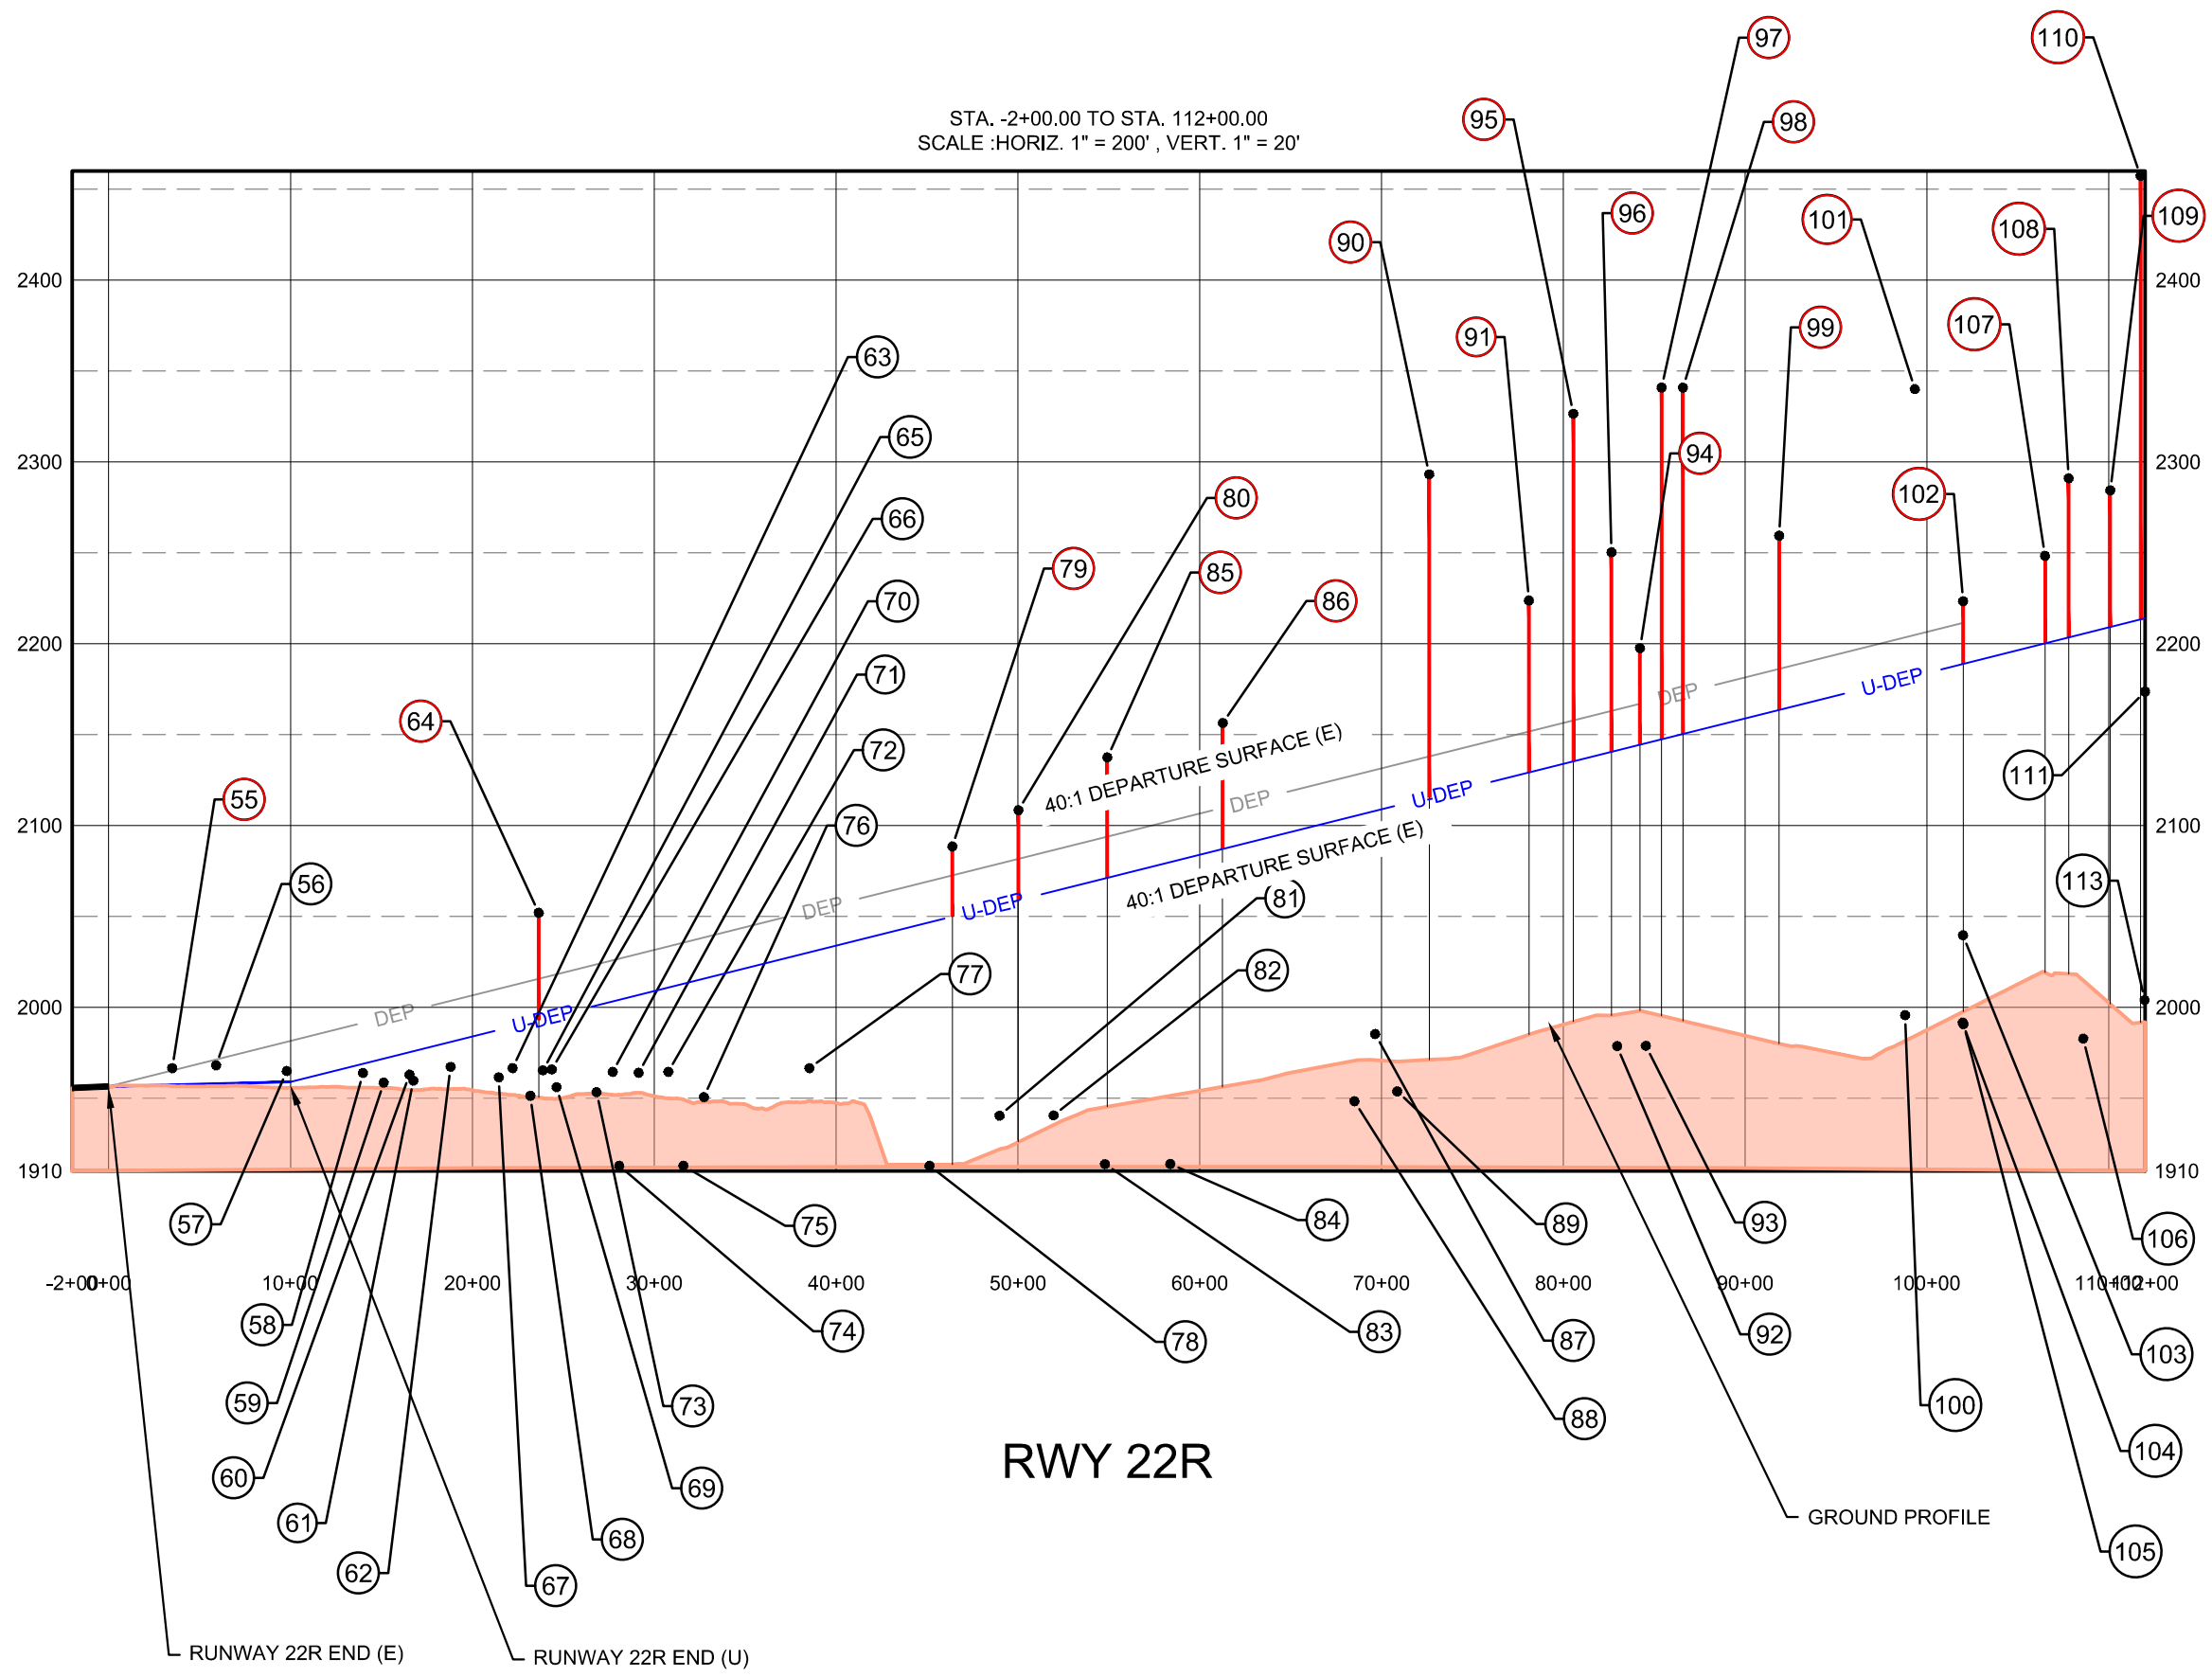

BORDER SIZE		DATE		REVISIONS	
DESIGNED	RF	DATE	DESCRIPTION	NO.	DESCRIPTION

T-O ENGINEERS
CONSULTING ENGINEERS, SURVEYORS & PLANNERS
1713 S. BATTLE STREET, SUITE 201
SPOKANE, WA 99224
509-339-2380 | WWW.TOENGINEERS.COM
BOISE • COV • CHEYENNE • COLUMBIA • DENVER • HELENA • KANSAS CITY
MEMPHIS • MINNEAPOLIS • OMAHA • SPOKANE

WSP
WSP USA
999 THIRD AVENUE, SUITE 3200
SEATTLE, WA 98104
PHONE (206) 382-5200
WWW.WSP.COM

**FELTS FIELD
SPOKANE, WASHINGTON
AIRPORT LAYOUT PLAN SET
DEPARTURE SURFACE RWY 4L-22R**

DATE:	MARCH 2022
PROJECT:	WSP160359P / T0170105
SHEET:	19 OF 27

