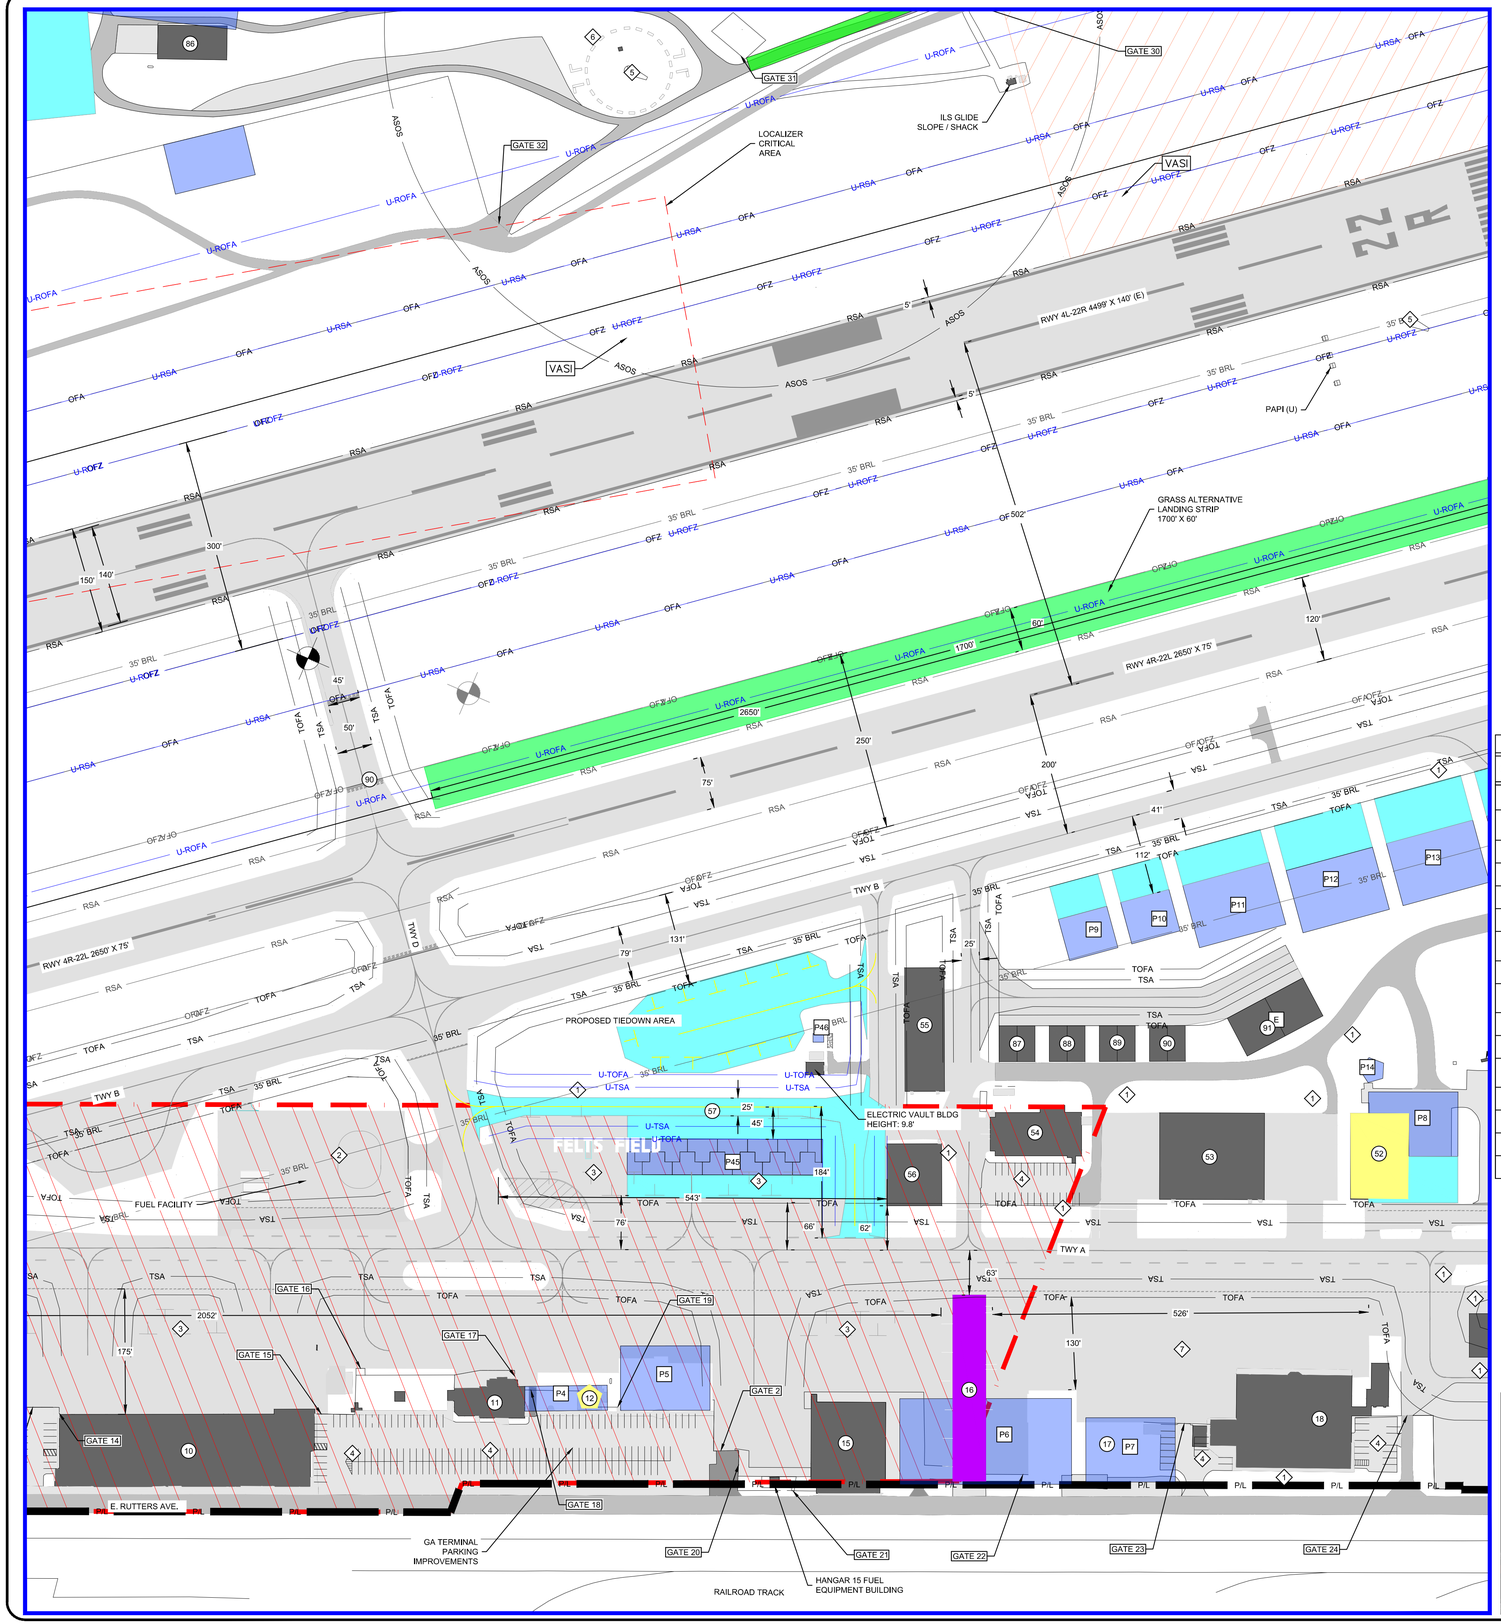

MAIN ACCESS GATES	DESCRIPTION
2	13' SECURITY SLIDE GATE
ACCESS GATES	**DESCRIPTION**
15	18' SECURITY SLIDE GATE
16	12' ACCESS GATE
17	6' ACCESS GATE
18	5' ACCESS GATE
19	3' ACCESS GATE
20	24' ACCESS GATE
21	4' ACCESS GATE
22	4' ACCESS GATE
23	16' SECURITY SLIDE GATE
24	16' SECURITY SLIDE GATE
30	16' ACCESS GATE
31	14' ACCESS GATE
32	44' ACCESS GATE

LEGEND		
EXISTING	ULTIMATE	DESCRIPTION
		AIRFIELD PAVEMENT
		FELTS FIELD HISTORIC DISTRICT
P/L	P/L	AIRPORT PROPERTY LINE
		ROADWAY
X	X	SECURITY FENCE
		AIRPORT REFERENCE POINT
		BUILDING
		BUILDING TO BE DEMOLISHED
		BUILDING TO BE RELOCATED
		ILS CRITICAL AREA
		PROPOSED LAND ACQUISITION
35' BRL		BUILDING RESTRICTION LINE (BRL) 35'
RSA	U-RSA	RUNWAY SAFETY AREA (RSA)
OFA	U-OFA	RUNWAY OBJECT FREE AREA (OFA)
RPZ	U-RPZ	RUNWAY PROTECTION ZONE (RPZ)
OFZ	U-OFZ	RUNWAY OBJECT FREE ZONE (OFZ)
TSS	U-TSS	THRESHOLD SIGHTING SURFACE (TSS)
PART77	U-PART77	CFR PART 77 APPROACH SURFACE
TSA	U-TSA	TAXIWAY SAFETY AREA (TSA)
TOFA	U-TOFA	TAXIWAY OBJECT FREE AREA (TOFA)
DEP	U-DEP	INSTRUMENT DEPARTURE SURFACE
G/S		VERTICAL GLIDEPATH SURFACE
3160		TOPOGRAPHIC CONTOURS

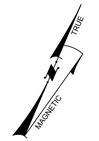

MAGNETIC DECLINATION 14° 28' EAST
RATE OF CHANGE 0° 6' WEST/YEAR
AS OF JUL 2019
SOURCE: NOAA ONLINE CALCULATOR

0 50 100 200 300

SCALE: 1" = 100'

BUILDINGS AND FACILITIES (OBSTRUCTIONS ONLY)					
CURRENT	ULTIMATE	DESCRIPTION	TOP ELEVATION	SURFACE PENETRATION	RECOMMENDED ACTION
55		HANGAR	15.8'	ATCT LOS	NONE

BUILDINGS AND FACILITIES			
CURRENT	ULTIMATE	DESCRIPTION	TOP ELEVATION
10		HANGAR / FACILITY	31.5'
11		TERMINAL BUILDING	36.6'
12		CONTROL TOWER	65.1'
15		HANGAR	33.7'
16		HANGAR	19.6'
18		HANGAR	28.8'
52		SNOW REMOVAL EQUIPMENT BLDG	26.7'
53		HANGAR	34.4'
54		HANGAR	21.7'
56		HANGAR	25.0'
57		U.S. CUSTOMS TRAILER	12.9'
86		GARAGE	18.1
87		HANGAR	24.0'
88		HANGAR	24.0'
89		HANGAR	26.0'
90		HANGAR	24.0'

BUILDINGS AND FACILITIES			
CURRENT	ULTIMATE	DESCRIPTION	TOP ELEVATION
91		HANGAR	29.0'
	P4	GA TERMINAL BLDG EXPANSION	N/A
	P5	HANGAR	N/A
	P6	HANGAR	N/A
	P7	HANGAR	N/A
	P8	HANGAR	N/A
	P9	HANGAR	N/A
	P10	HANGAR	N/A
	P11	HANGAR	N/A
	P12	HANGAR	N/A
	P13	HANGAR	N/A
	P14	ATCT PREFERRED ALTERNATIVE	N/A
	P45	T-HANGAR	N/A
	P46	PUBLIC RESTROOM	N/A

MAP KEY

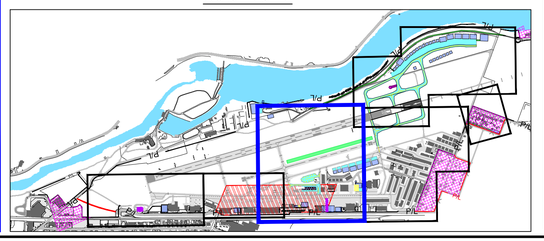

FACILITIES		
EXISTING	ULTIMATE	DESCRIPTION
1		MAJOR AIRPORT DRAINAGE
2		FUEL FACILITY
3		AIRCRAFT TIE-DOWN RAMP
4	4	AUTOMOBILE PARKING
5		WIND CONE
6		SEGMENTED CIRCLE
7		HELIPAD

REVISIONS		
NO.	DESCRIPTION	DATE

BORDER SIZE	24"x36"
DESIGNED	RF
DRAWN	RF
CHECKED	
APPROVED	

T-O ENGINEERS
CONSULTING ENGINEERS, SURVEYORS & PLANNERS
1717 S. RUSTLE STREET, SUITE 301
SPOKANE, WA 99224
509-319-2580 | WWW.TO-ENGINEERS.COM
BOISE • CODY • CHEYENNE • COEUR D'ALENE
HEBER CITY • MERIDIAN • NAMPA • SPOKANE

WSP USA
999 THIRD AVENUE, SUITE 3200
SEATTLE, WA 98104
PHONE: (206) 382-5200
WWW.WSP.COM

FELTS FIELD
SPOKANE, WASHINGTON
AIRPORT LAYOUT PLAN SET
TERMINAL AREA PLAN (2)

DATE: MARCH 2022
PROJECT: WSP160359P / TO170105
SHEET: 07 OF 27

N:\170105\3_ACAD\DWG\SHEET\PALP SET\03 AIRPORT LAYOUT PLAN EXISTING .DWG, 6/30/2022