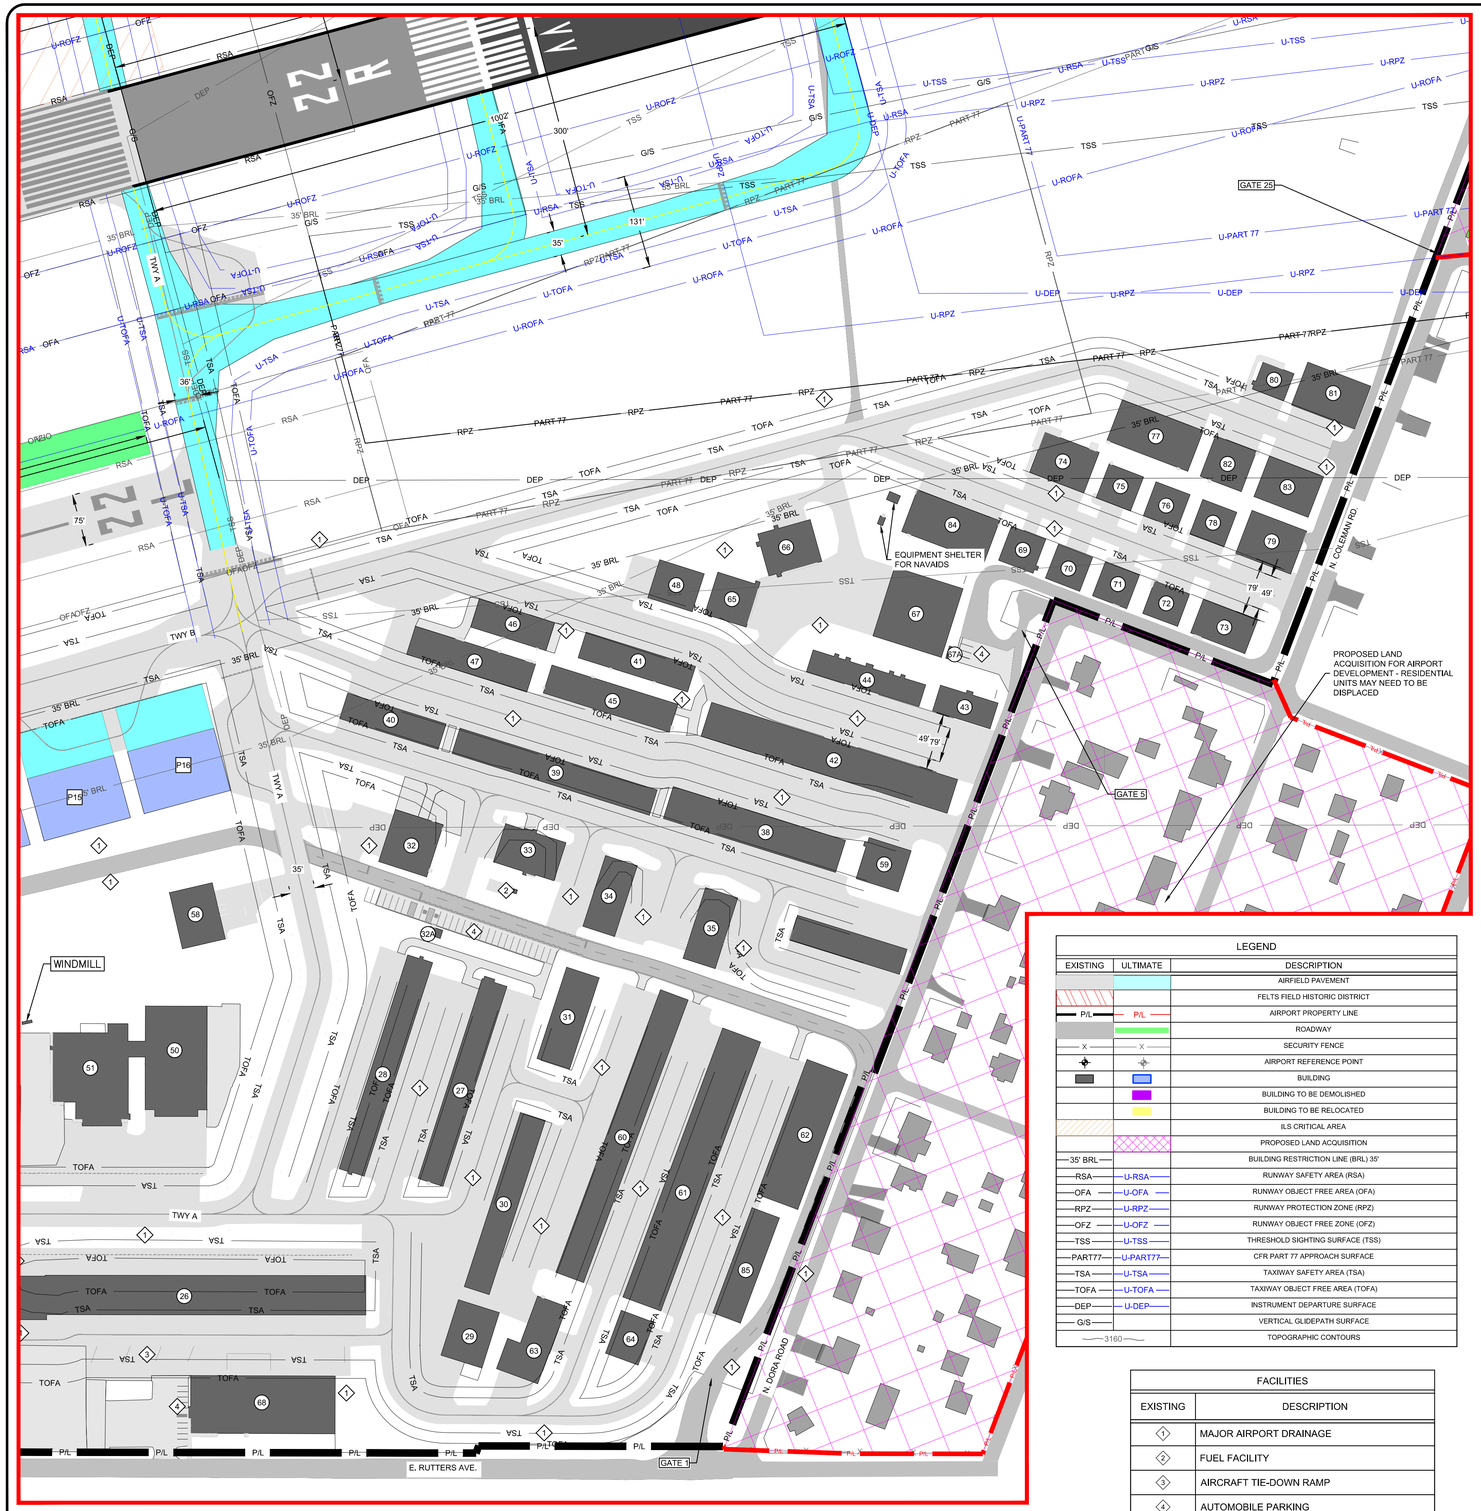

MAP KEY

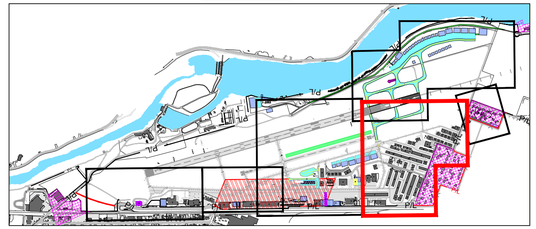

MAGNETIC DECLINATION 14° 28' EAST
RATE OF CHANGE 0° 6' WEST/YEAR
AS OF JUL 2019
SOURCE: NOAA ONLINE CALCULATOR

0 50 100 200 300

SCALE: 1" = 100'

BUILDINGS AND FACILITIES (OBSTRUCTIONS ONLY)					
CURRENT	ULTIMATE	DESCRIPTION	TOP ELEVATION	SURFACE PENETRATION	RECOMMENDED ACTION
41		HANGAR	20.2'	DEP RWY 4R E/U	OBSTRUCTION LIGHT
46		HANGAR	22.1'	DEP RWY 4R E/U	OBSTRUCTION LIGHT
47		HANGAR	21.9'	DEP RWY 4R E/U	OBSTRUCTION LIGHT
65		HANGAR	26.6'	DEP RWY 4R E/U	OBSTRUCTION LIGHT
66		HANGAR	27.3'	DEP RWY 4R E/U	OBSTRUCTION LIGHT
67		HANGAR	26.1'	DEP RWY 4R E/U	OBSTRUCTION LIGHT
84		HANGAR	28.3'	DEP RWY 4R E/U	OBSTRUCTION LIGHT

BUILDINGS AND FACILITIES			
CURRENT	ULTIMATE	DESCRIPTION	TOP ELEVATION
26		HANGAR	22.9'
27		HANGAR	17.8'
28		HANGAR	18.7'
29		HANGAR	24.5'
30		HANGAR	17.4'
31		HANGAR	24.5'
32		HANGAR	24.6'
52A		PUBLIC RESTROOM	8.8'
33		HANGAR	19.3'
34		HANGAR	13.9'
35		HANGAR	13.9'
37		HANGAR	15.2'
38		HANGAR	13.7'
39		HANGAR	18.5'
40		HANGAR	18.2'
42		HANGAR	16.4'
43		HANGAR	20.8'
44		HANGAR	19.3'
45		HANGAR	20.2'
48		HANGAR	18.6'
50		HANGAR	23.1'
51		HANGAR	23.1'
58		HANGAR	23.1'
59		HANGAR	27.5'

BUILDINGS AND FACILITIES			
CURRENT	ULTIMATE	DESCRIPTION	TOP ELEVATION
60		HANGAR	14.8'
61		HANGAR	15.4'
62		HANGAR	21.2'
63		HANGAR	20.8'
64		HANGAR	28.3'
67A		PUBLIC RESTROOM	9.3'
68		HANGAR	32.2'
69		HANGAR	20.7'
70		HANGAR	25.2'
71		HANGAR	25.4'
72		HANGAR	24.6'
73		HANGAR	23.5'
74		HANGAR	32.5'
75		HANGAR	24.9'
76		GARAGE	24.6'
77		HANGAR	29.1'
78		HANGAR	24.8'
79		HANGAR	29.7'
80		HANGAR	23.7'
81		HANGAR	29.0'
82		HANGAR	26.8'
83		HANGAR	25.1'
85		HANGAR	23.7'
	P15	HANGAR	N/A
	P16	HANGAR	N/A

LEGEND		
EXISTING	ULTIMATE	DESCRIPTION
		AIRFIELD PAVEMENT
		FELTS FIELD HISTORIC DISTRICT
P/L	P/L	AIRPORT PROPERTY LINE
		ROADWAY
X	X	SECURITY FENCE
		AIRPORT REFERENCE POINT
		BUILDING
		BUILDING TO BE DEMOLISHED
		BUILDING TO BE RELOCATED
		ILS CRITICAL AREA
		PROPOSED LAND ACQUISITION
35' BRL		BUILDING RESTRICTION LINE (BRL) 35'
RSA	U-RSA	RUNWAY SAFETY AREA (RSA)
OFA	U-OFA	RUNWAY OBJECT FREE AREA (OFA)
RPZ	U-RPZ	RUNWAY PROTECTION ZONE (RPZ)
OFZ	U-OFZ	RUNWAY OBJECT FREE ZONE (OFZ)
TSS	U-TSS	THRESHOLD SIGHTING SURFACE (TSS)
PART77	U-PART77	CFR PART 77 APPROACH SURFACE
TSA	U-TSA	TAXIWAY SAFETY AREA (TSA)
TOFA	U-TOFA	TAXIWAY OBJECT FREE AREA (TOFA)
DEP	U-DEP	INSTRUMENT DEPARTURE SURFACE
G/S		VERTICAL GLIDEPATH SURFACE
3160		TOPOGRAPHIC CONTOURS

FACILITIES	
EXISTING	DESCRIPTION
1	MAJOR AIRPORT DRAINAGE
2	FUEL FACILITY
3	AIRCRAFT TIE-DOWN RAMP
4	AUTOMOBILE PARKING
5	WIND CONE
6	SEGMENTED CIRCLE
7	HELIPAD

MAIN ACCESS GATES	DESCRIPTION
1	29' SECURITY SLIDE GATE
5	11' SECURITY SLIDE GATE
ACCESS GATES	DESCRIPTION
25	20' ACCESS GATE

BORDER SIZE 24"x36"
DESIGNED RF
DRAWN RF
CHECKED
APPROVED

REVISIONS

NO.	DESCRIPTION	DATE

T-O ENGINEERS
CONSULTING ENGINEERS, SURVEYORS & PLANNERS
1717 S. RUSTLE STREET, SUITE 301
SPOKANE, WA 99224
509-319-2580 | WWW.TO-ENGINEERS.COM
BOISE • CODY • CHEYENNE • COEUR D'ALENE
HEBER CITY • MERIDIAN • PASCO • SPOKANE

WSP USA
999 THIRD AVENUE, SUITE 3200
SEATTLE, WA 98104
PHONE: (206) 382-5200
WWW.WSP.COM

FELTS FIELD
SPOKANE, WASHINGTON
AIRPORT LAYOUT PLAN SET
TERMINAL AREA PLAN (3)

DATE: MARCH 2022
PROJECT: WSP160359P / TO170105
SHEET: 08 OF 27

N:\170105\3_ACAD\WG\SHEETS\ALP SET\03 AIRPORT LAYOUT PLAN EXISTING .DWG, 6/30/2022