LEGEND		
EXISTING	ULTIMATE	DESCRIPTION
		AIRFIELD PAVEMENT
		FELTS FIELD HISTORIC DISTRICT
P/L	P/L	AIRPORT PROPERTY LINE
		ROADWAY
X	X	SECURITY FENCE
		AIRPORT REFERENCE POINT
		BUILDING
		BUILDING TO BE DEMOLISHED
		BUILDING TO BE RELOCATED
		GLIDESLOPE CRITICAL AREA
		PROPOSED LAND ACQUISITION
RSA	U-RSA	RUNWAY SAFETY AREA (RSA)
OFA	U-OFA	RUNWAY OBJECT FREE AREA (OFA)
RPZ	U-RPZ	RUNWAY PROTECTION ZONE (RPZ)
OFZ	U-OFZ	RUNWAY OBJECT FREE ZONE (OFZ)
3160		TOPOGRAPHIC CONTOURS

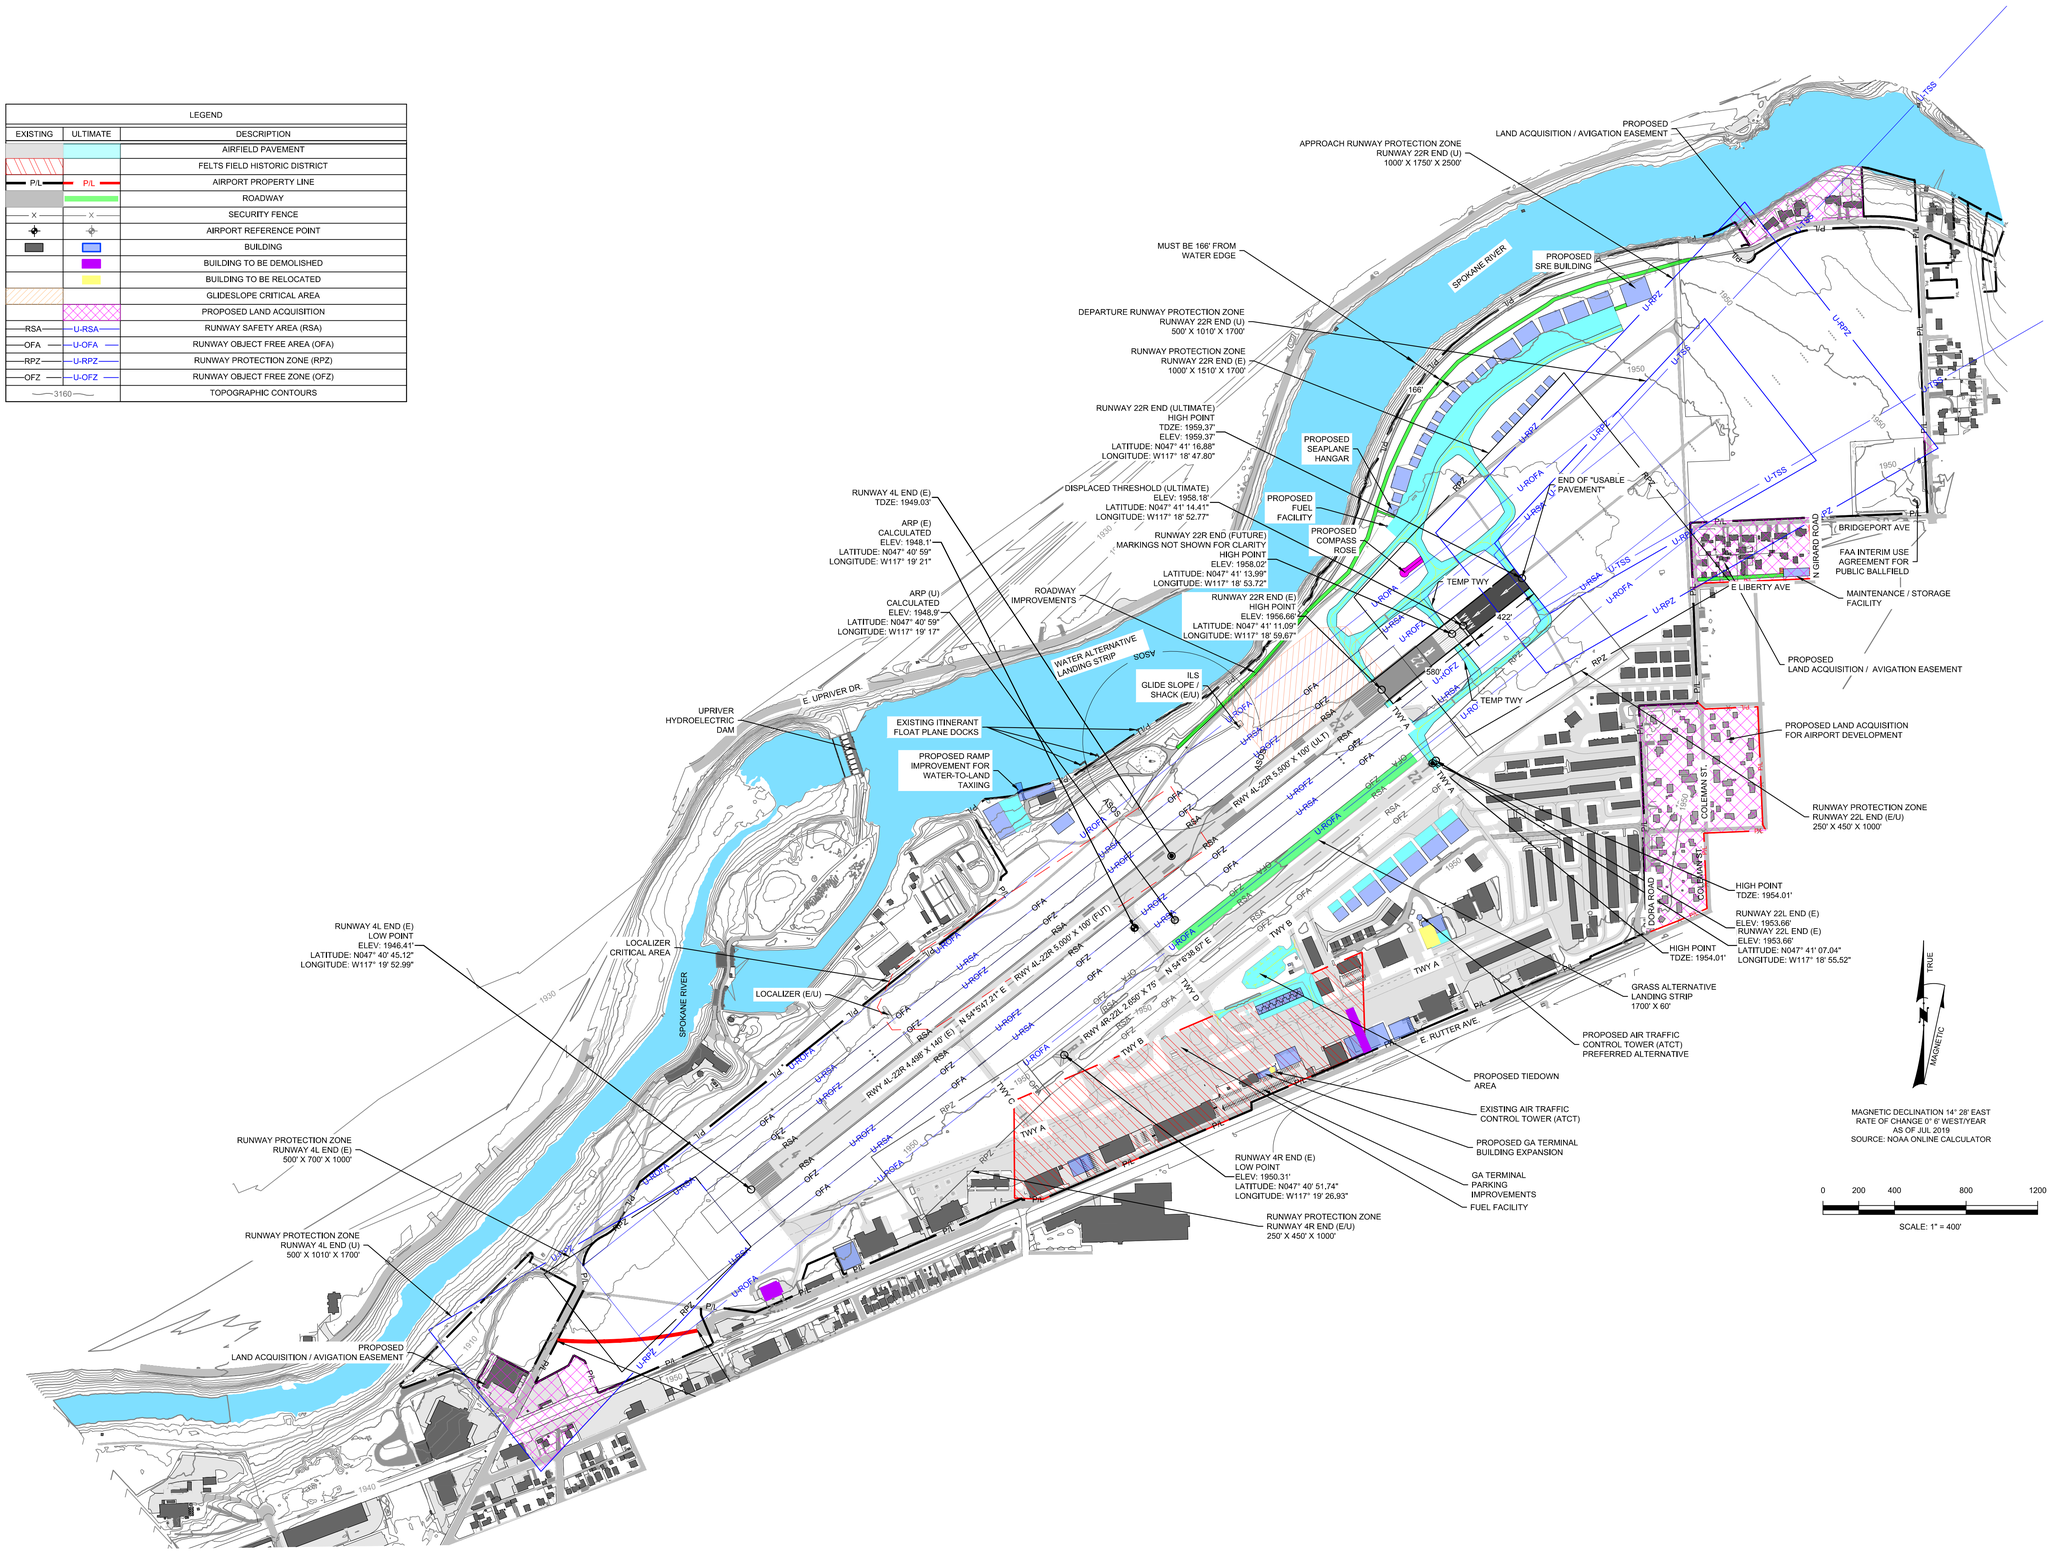

REVISIONS		
NO.	DESCRIPTION	DATE

BORDER SIZE	24"x36"
DESIGNED	RF
DRAWN	RF
CHECKED	
APPROVED	

T-O ENGINEERS
CONSULTING ENGINEERS, SURVEYORS & PLANNERS
1717 S. RUSTLE STREET, SUITE 201
SPOKANE, WA 99224
509-319-2580 | WWW.TO-ENGINEERS.COM
BOISE • CODY • CHEYENNE • COEUR D'ALENE
HEBER CITY • ABERDEEN • HANFORD • SPOKANE

WSP USA
999 THIRD AVENUE, SUITE 3200
SEATTLE, WA 98104
PHONE: (206) 382-5200
WWW.WSP.COM

FELTS FIELD
SPOKANE, WASHINGTON
AIRPORT LAYOUT PLAN SET
SIMPLIFIED ALP SHEET

DATE: MARCH 2022
PROJECT: WSP160359P / TO170105
SHEET: 02 OF 27

N:\170105\3_ACAD\DWG\SHEETS\ALP SET\170105 - AIRPORT LAYOUT PLAN DRAWING.DWG, 10/6/2022