LEGEND	
AREA	
AIRFIELD OPERATION AREA	
AVIATION RESERVE	
FUTURE GENERAL AVIATION	
GENERAL & BUSINESS AVIATION	
GENERAL AVIATION	
OFF-AIRPORT	
NON-AVIATION RESERVE	
NON-AVIATION RESERVE	
FLOATPLANE DOCK	
PROPOSED RPZ	
FELTS FIELD HISTORIC DISTRIC	
PROPOSED LAND ACQUISITION	

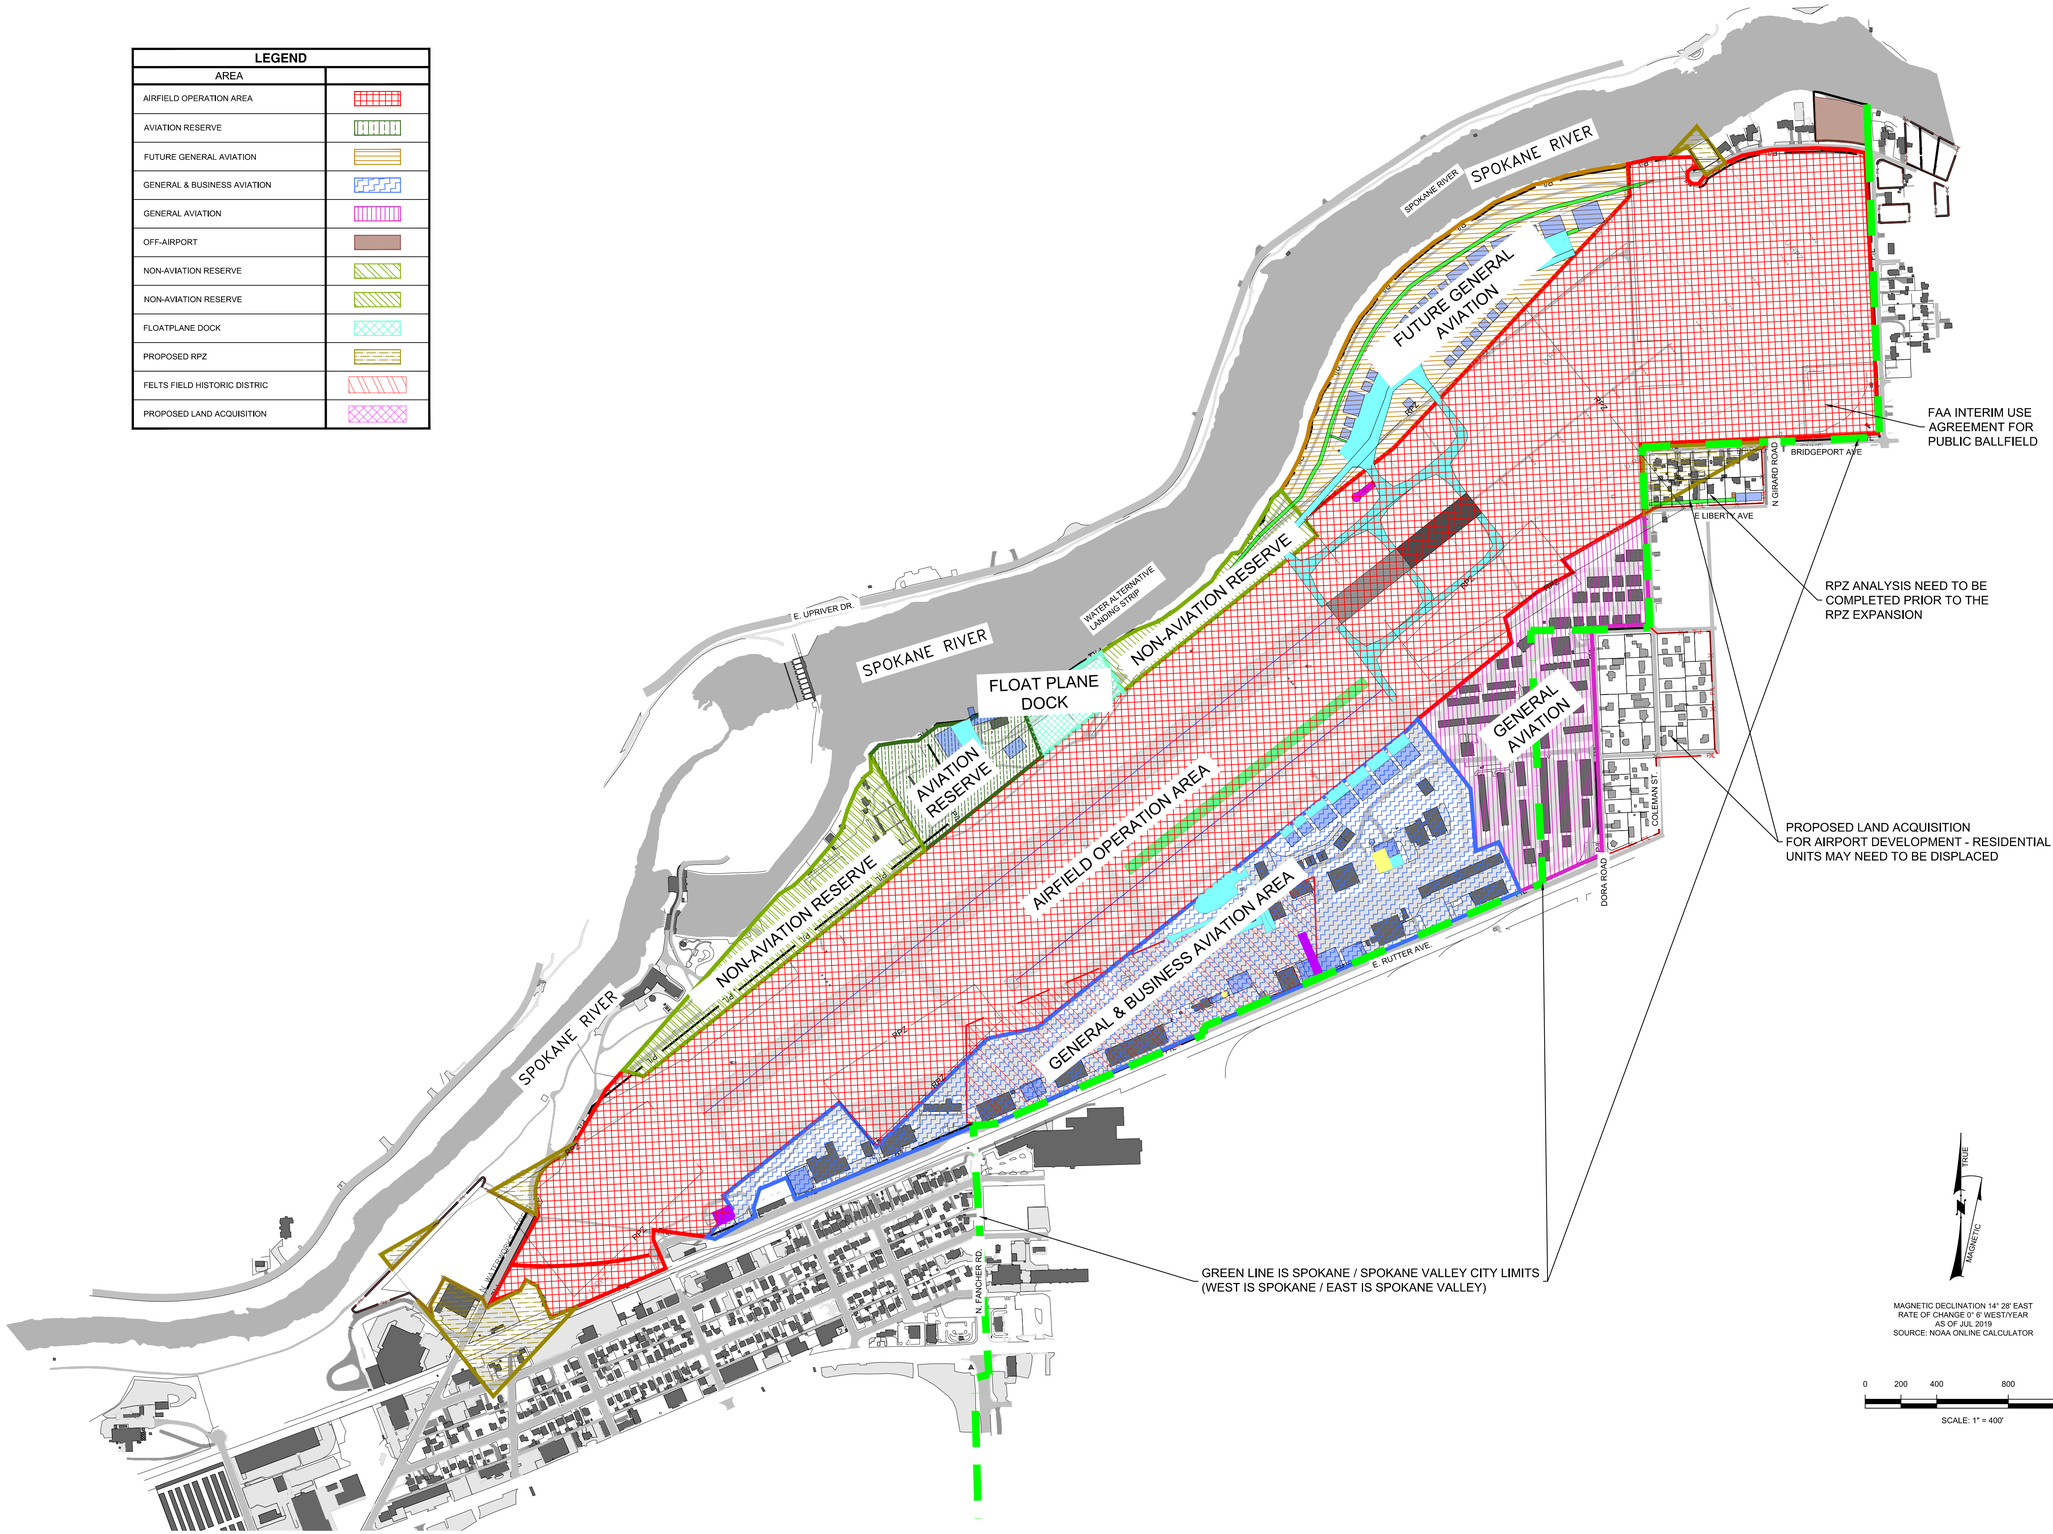

MAGNETIC DECLINATION 14° 29' EAST
RATE OF CHANGE 0° 6' WEST/YEAR
AS OF JUL 2019
SOURCE: NOAA ONLINE CALCULATOR

0 200 400 800 1200

SCALE: 1" = 400'

REVISIONS		
NO.	DESCRIPTION	DATE

BORDER SIZE 24"x36"
DESIGNED RF
DRAWN RF
CHECKED
APPROVED

T-O ENGINEERS
CONSULTING ENGINEERS, SURVEYORS & PLANNERS
1717 S. RUSTLE STREET, SUITE 201
SPOKANE, WA 99224
509-319-2580 | WWW.TO-ENGINEERS.COM
BOISE • CODY • CHEYENNE • COEUR D'ALENE
HEBER CITY • MERIDIAN • KAMPA • SPOKANE

WSP USA
999 THIRD AVENUE, SUITE 3200
SEATTLE, WA 98104
PHONE: (206) 382-5200 WWW.WSP.COM

FELTS FIELD
SPOKANE, WASHINGTON
AIRPORT LAYOUT PLAN SET
ON-AIRPORT LAND USE DRAWING

DATE: MARCH 2022
PROJECT: WSP160359P / TO170105
SHEET: 23 OF 27

N:\170105\3_ACAD\DWG\SHEETS\ALP SET\170105 - AIRPORT LAND USE DRAWING.DWG, 10/5/2022